JANES CREEK COMMUNITY HOMES PLANT LIST

SYMBOL	BOTANICAL NAME	COMMON NAME	SIZE	QUANTITY
DECIDUOUS TREES:				
AC	ACER CIRCINATUM	VINE MAPLE	15 GAL.	10
EVERGREEN TREES:				
GAR	GARRYA ELLIPTICA	SILK TASSLE BUSH	15 GAL.	3
DECIDUOUS SHRUBS:				
RH	RHODODENDRON OCCIDENTALE	WESTERN AZALEA	5 GAL.	2
EVERGREEN SHRUBS:				
V	VACCIUM OVATUM	EVERGREEN HUCKLEBERRY	1 GAL.	32
SUBSHRUBS:				
P	POLYSTICHUM MUNITUM	SWORD FERN	1 GAL.	17
ROS	ROSMARINUS OFFICINALIS 'COLLINGWOOD INGRAM'	ROSMARY	1 GAL.	30

NOTE: ALL AREAS EXCEPT PATHS, AND DRIVEWAYS TO BE TILLED AND AMMENDED WITH SOIL CONDITIONER AND PLANTED WITH 15 lbs/ACRE PACIFIC 4-SEASONS MIX 70% TALL FESCUE AND 30% PERENNIAL RYE.

PLANTER BORDERS: ALL PLANTER AREA BORDERS ARE TO BE EDGED IN TREX BENDER BOARDS.

MULCH: A LAYER OF CARDBOARD AND 4" OF GROUND WOOD OR WOOD CHIPS MULCH TO COVER ALL PLANTER AREAS AND AROUND THE BASE OF TREES.

IRRIGATION: ALL AREAS SHOULD BE MANUALLY WEEDED AND IRRIGATED AS NEEDED BY PROPERTY OWNERS.

0 10' 20'
GRAPHIC SCALE

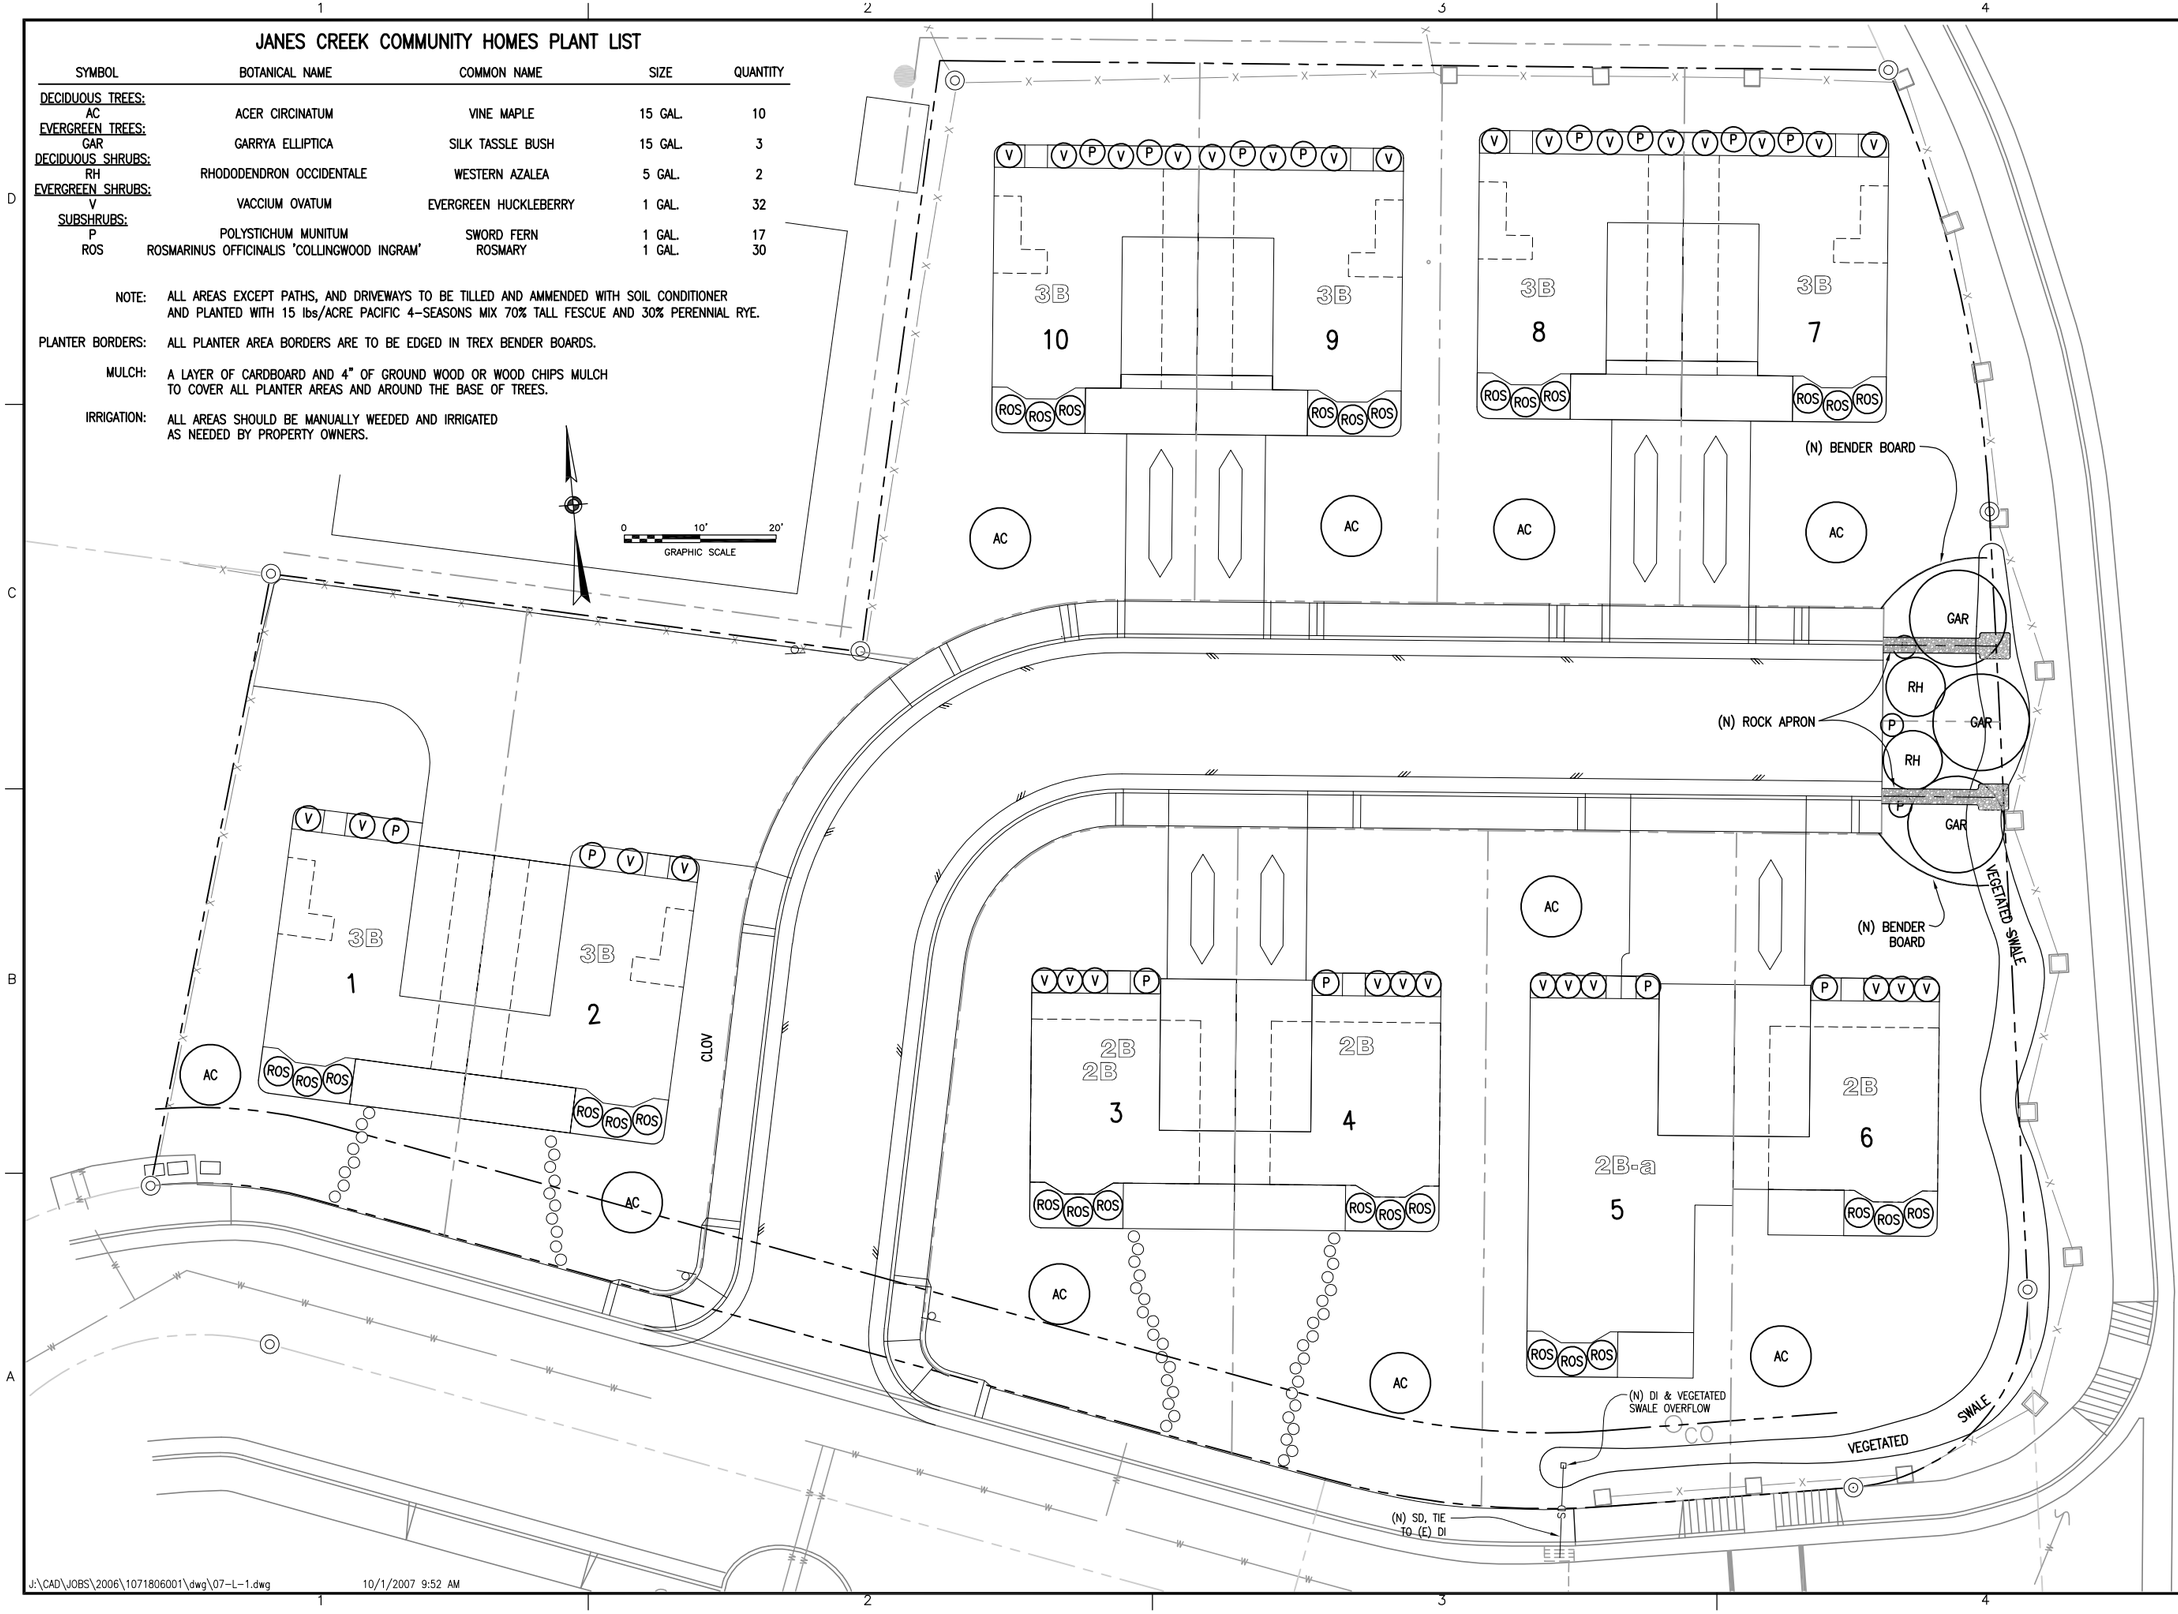

Fieldbook: Crivelli

REVISIONS	DESCRIPTION	DATE	APPROVED
APPLICATION SUBMITTAL		4-4-07	SS
REFERRAL COMMENTS		8-17-07	SS
REVISIONS		10-1-07	SS

WINZLER & KELLY
CONSULTING ENGINEERS
633 THIRD STREET
EUREKA, CA 95501-0417
PH (707) 443-8326
FAX (707) 444-8330

SUBCONSULTANT

Nancy Rehg Landscape Design
2246 WESTERN AVENUE
ARCATA, CA 95521
(707) 822-8542

DES	NR	SUPV	SS
DRN	SJD/NR	CHK	SS

DRAWING SCALE
AS SHOWN

REGISTERED PROFFESSIONAL ENGINEER
STEVEN E. SALZMAN
No. 046171
Exp.
CIVIL
STATE OF CALIFORNIA
SEAL

HUMBOLDT BAY HOUSING DEV. CORP.

JANES CREEK
COMMUNITY HOMES
PLOT PLAN

LANDSCAPE PLAN

JOB NUMBER 1071806001

SHEET 7 OF 9

L-1

J:\CAD\JOBS\2006\1071806001\dwg\07-L-1.dwg 10/1/2007 9:52 AM